




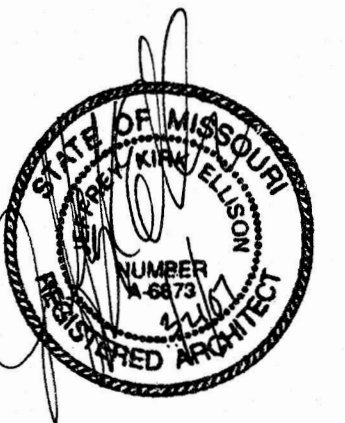


elison - auxier
architects, inc.
924 francis
st. joseph, mo 64501
phone: (816) 233-8003
fax: (816) 233-7793
elisonauxier@sbcglobal.net

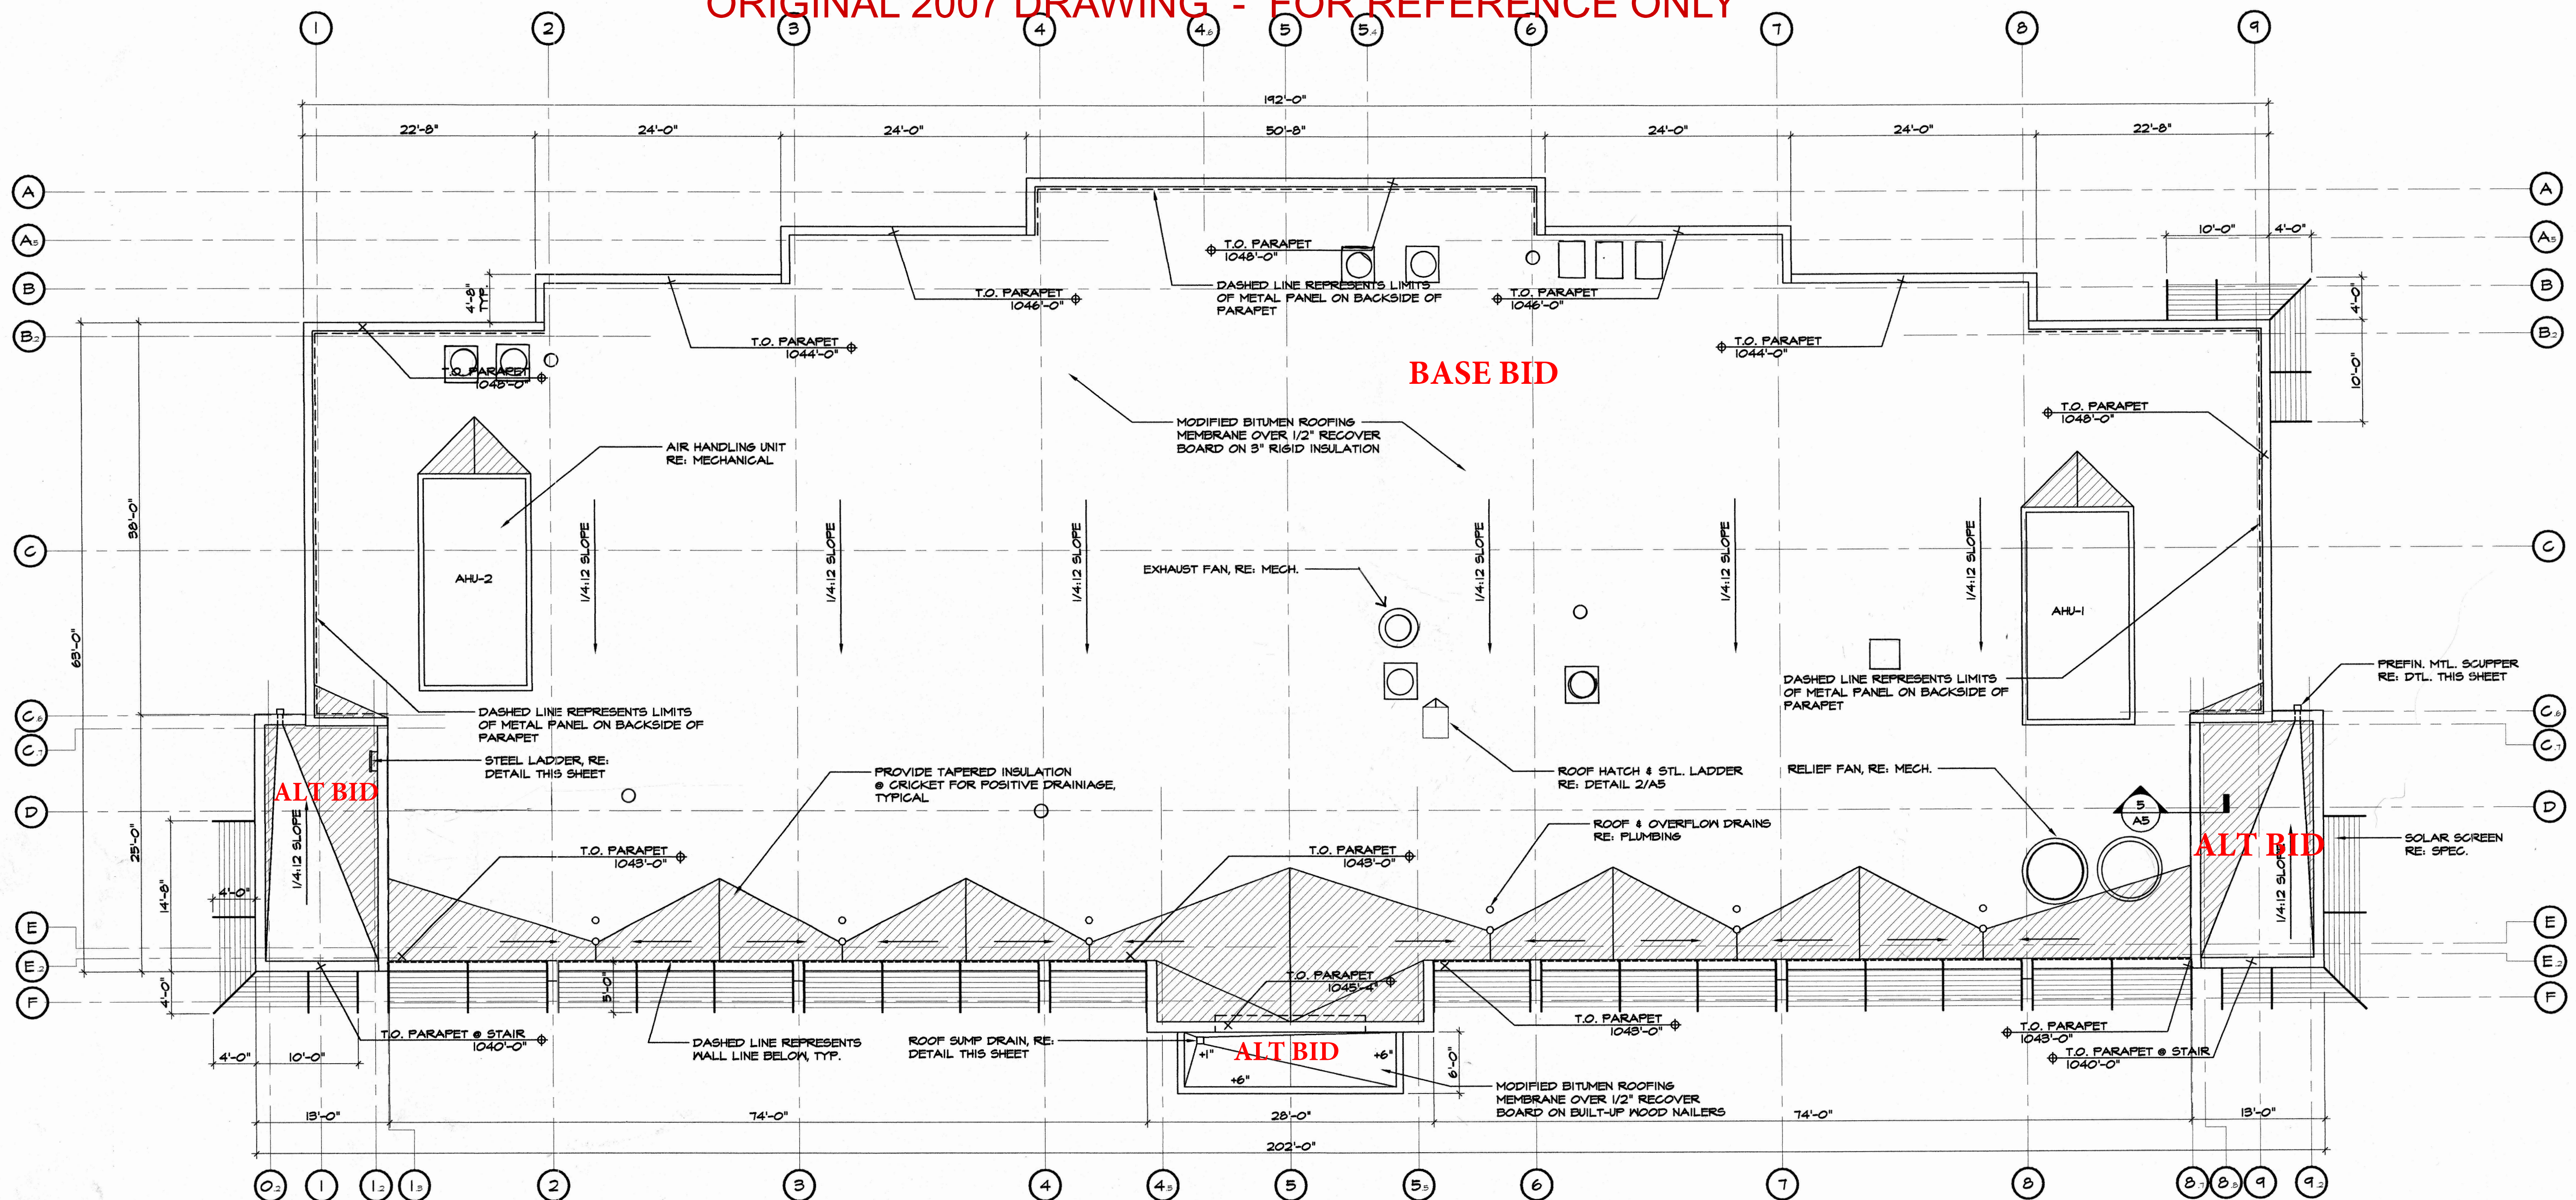


1 ROOF PLAN
SCALE: 1/8" = 1'-0"

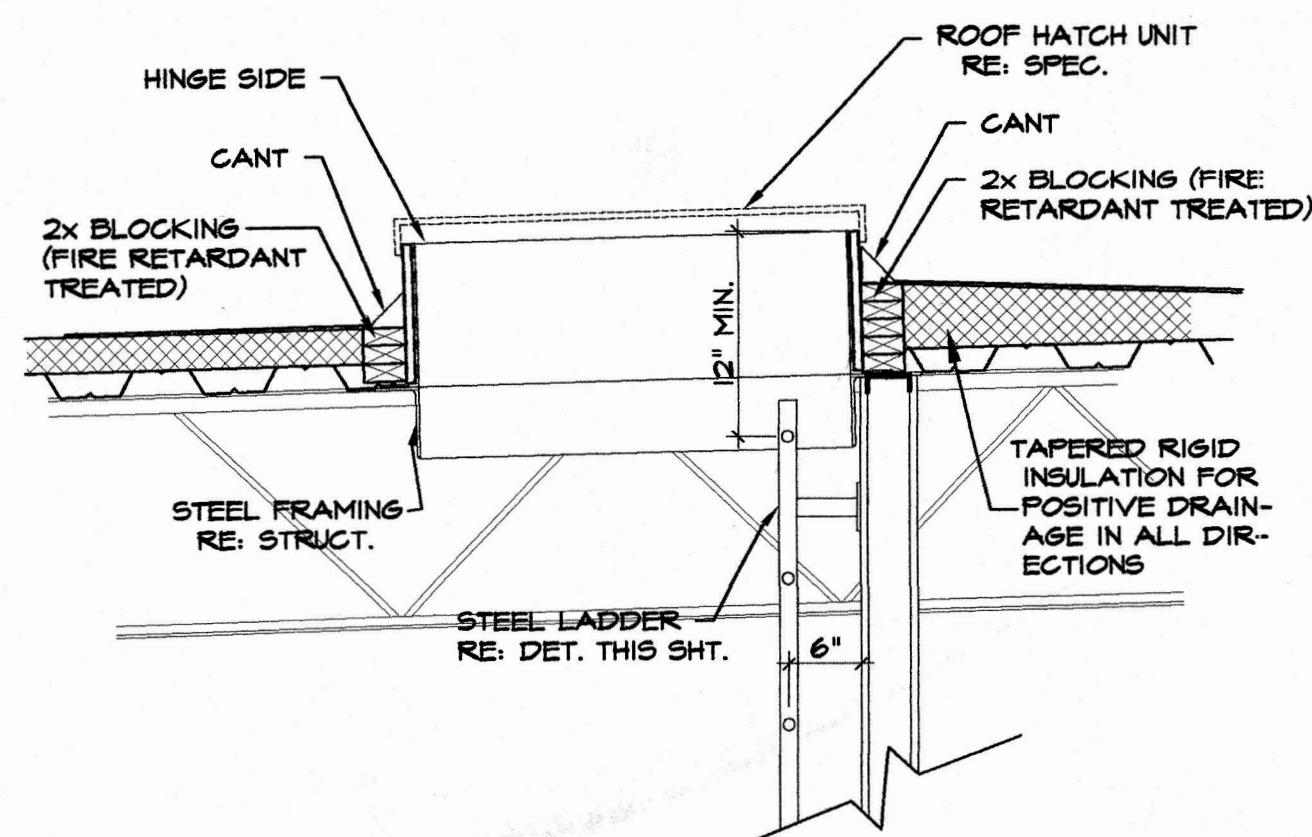


2 DETAIL @ ROOF HATCH
SCALE: 3/4" = 1'-0"

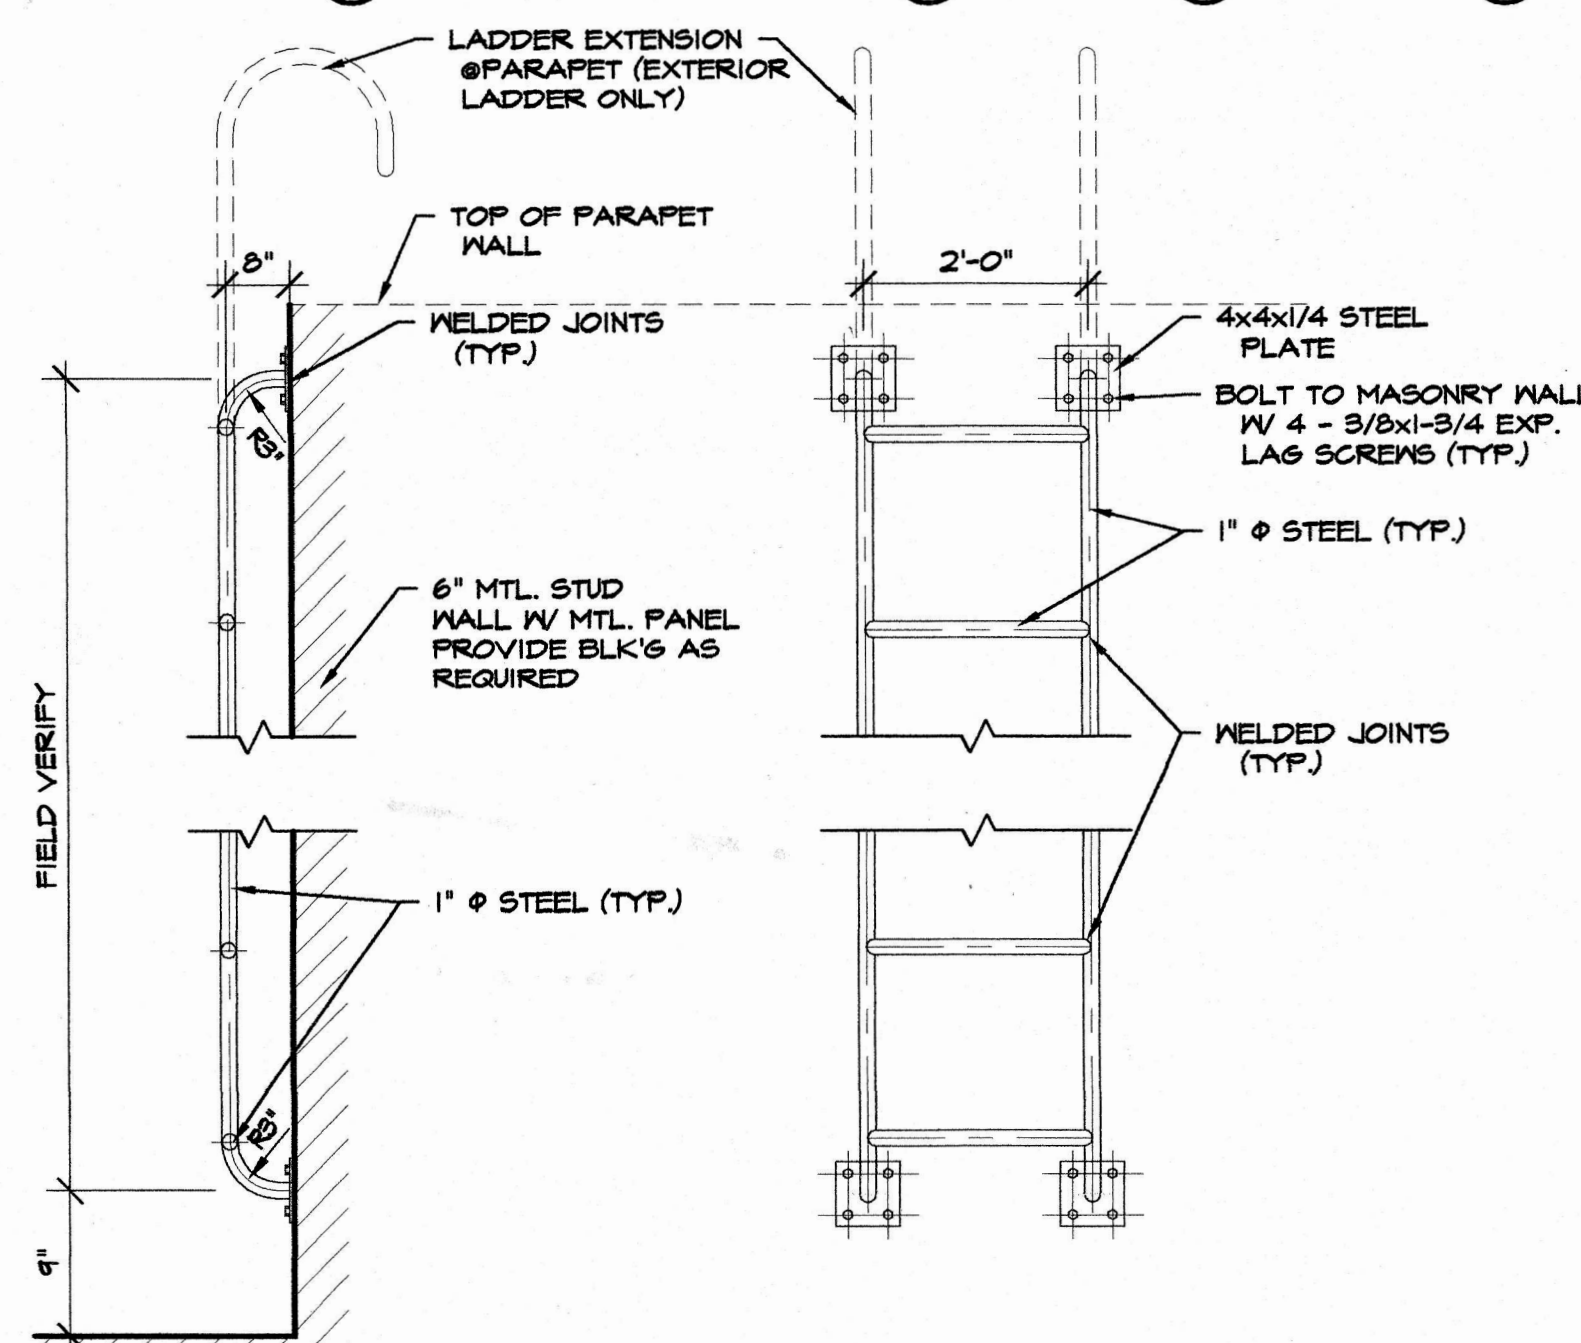

3 DETAIL @ STL. LADDER
SCALE: 3/4" = 1'-0"

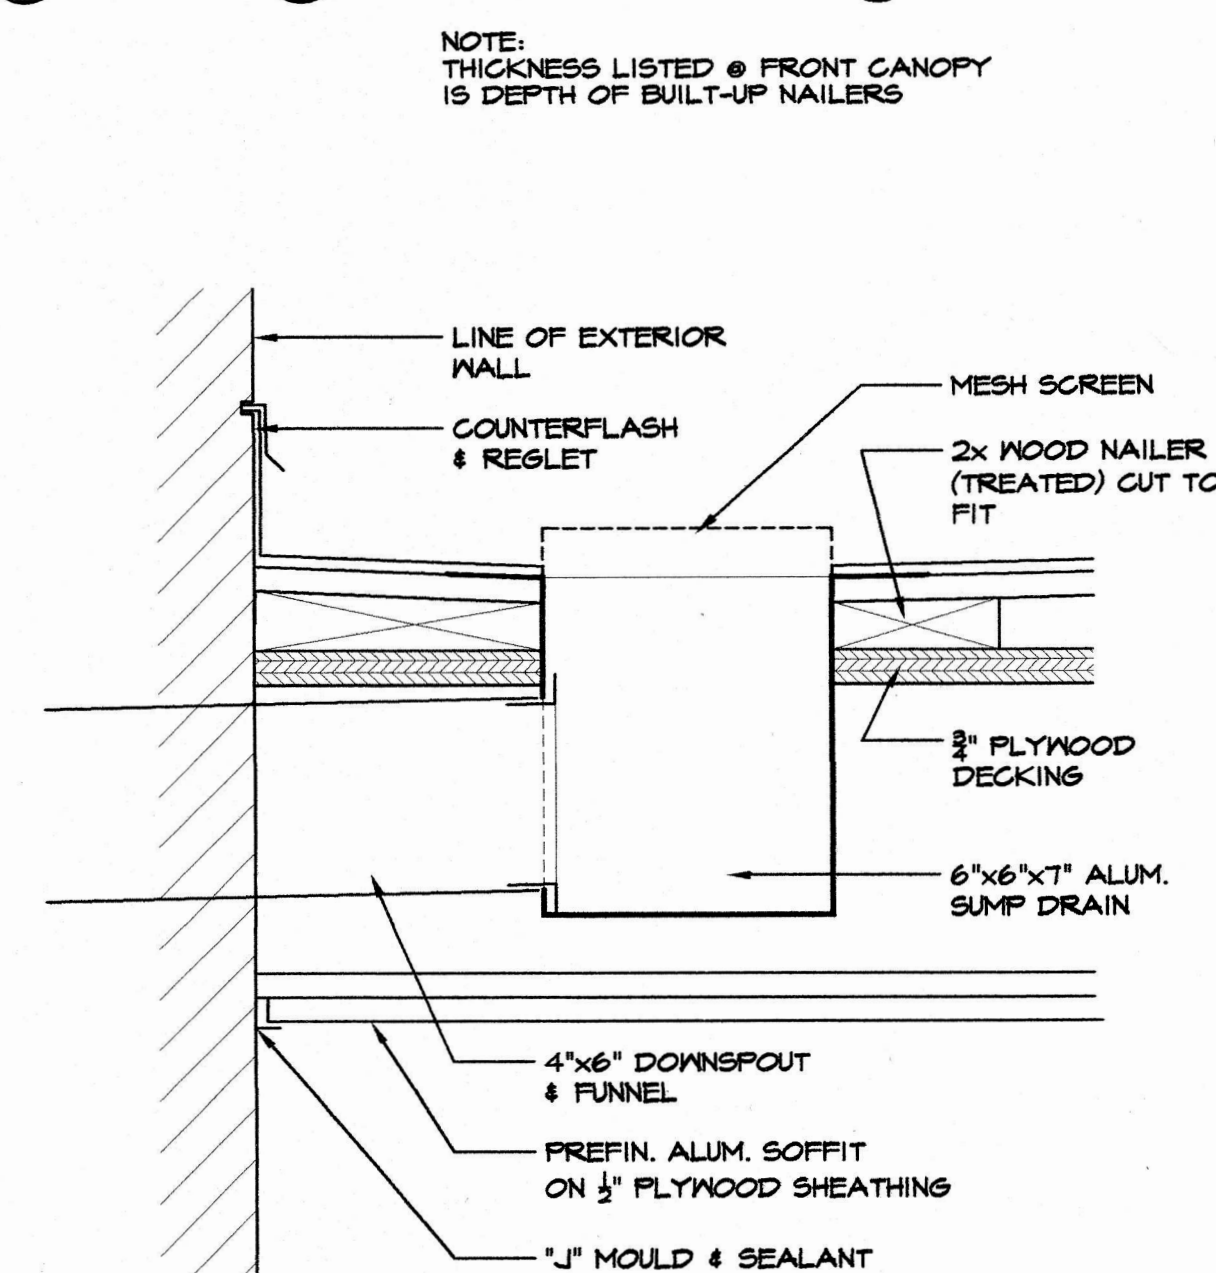

4 DETAIL @ SUMP DRAIN
SCALE: 1" = 1'-0"

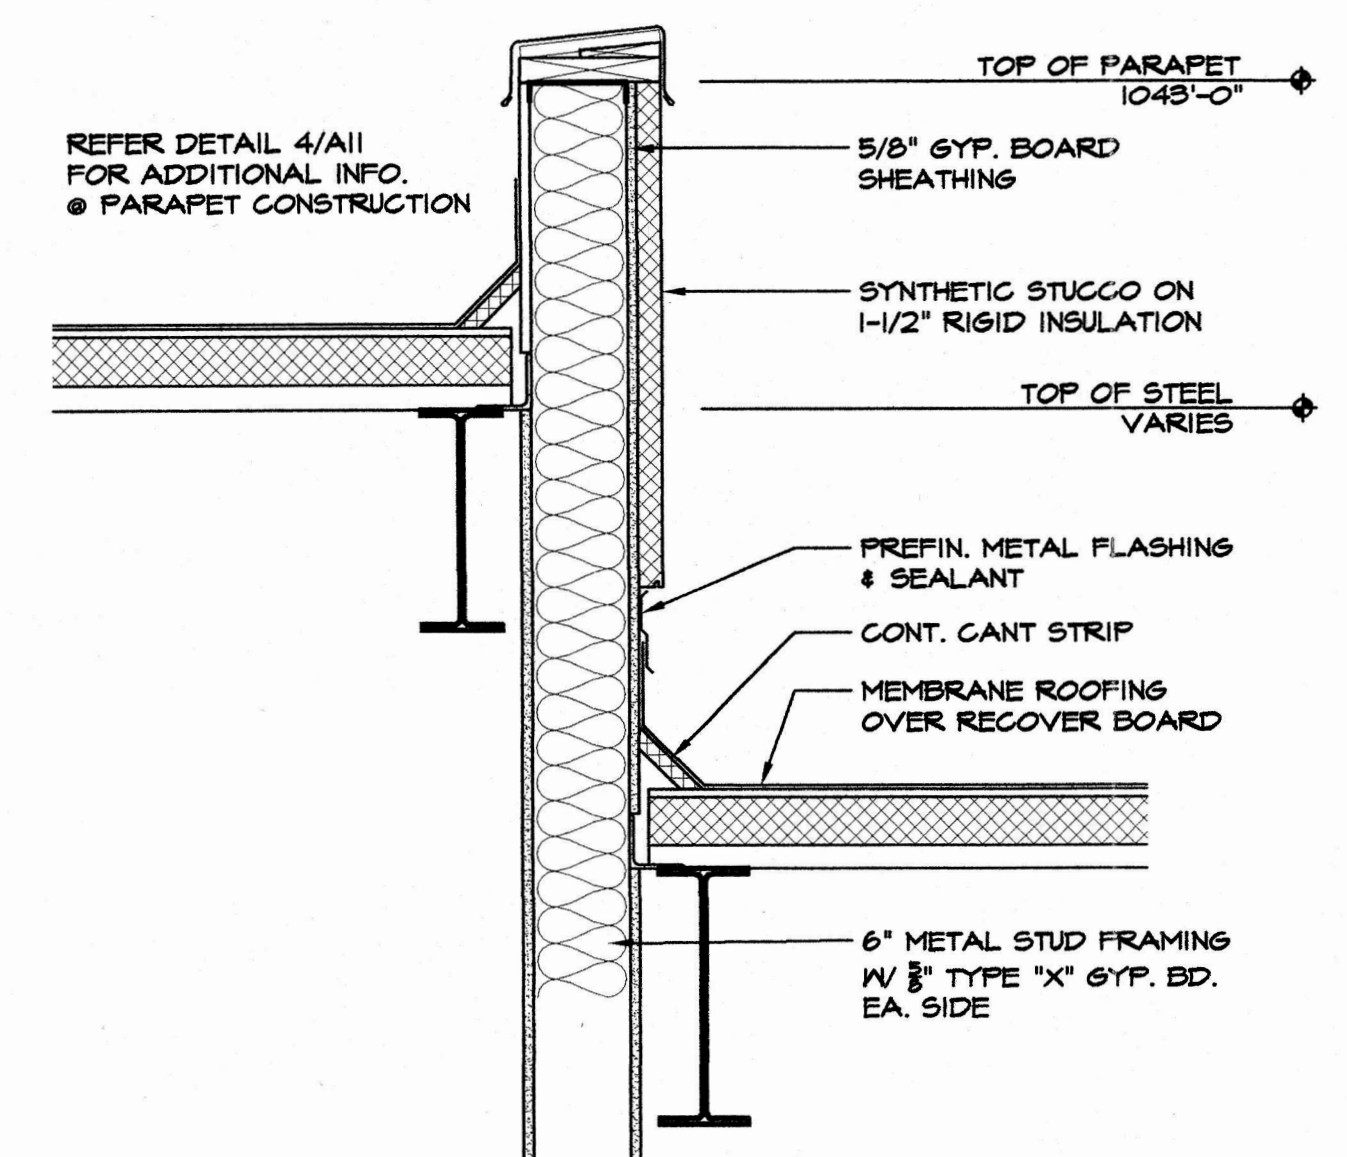

5 PARAPET DETAIL
SCALE: 1" = 1'-0"

REVISION DATE

PROJECT:
NEW CONSTRUCTION FOR
INCUBATOR BUILDING
MISSOURI WESTERN
STATE UNIVERSITY
ST. JOSEPH, MISSOURI

ROOF PLAN
SHEET:
A5
OF: 15

DATE: 3-20-07