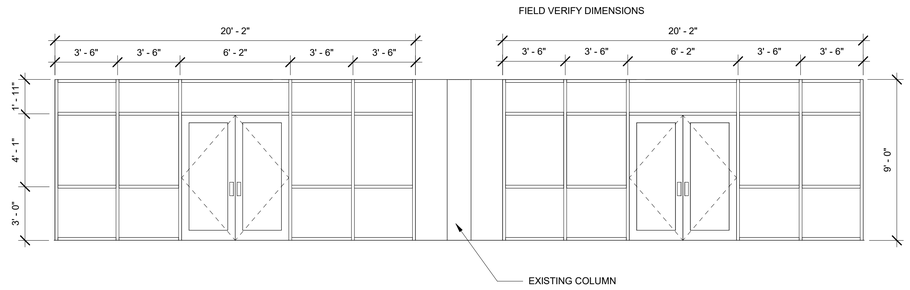

2 STOREFRONT ELEVATION

SCALE: 1/4" = 1'-0"

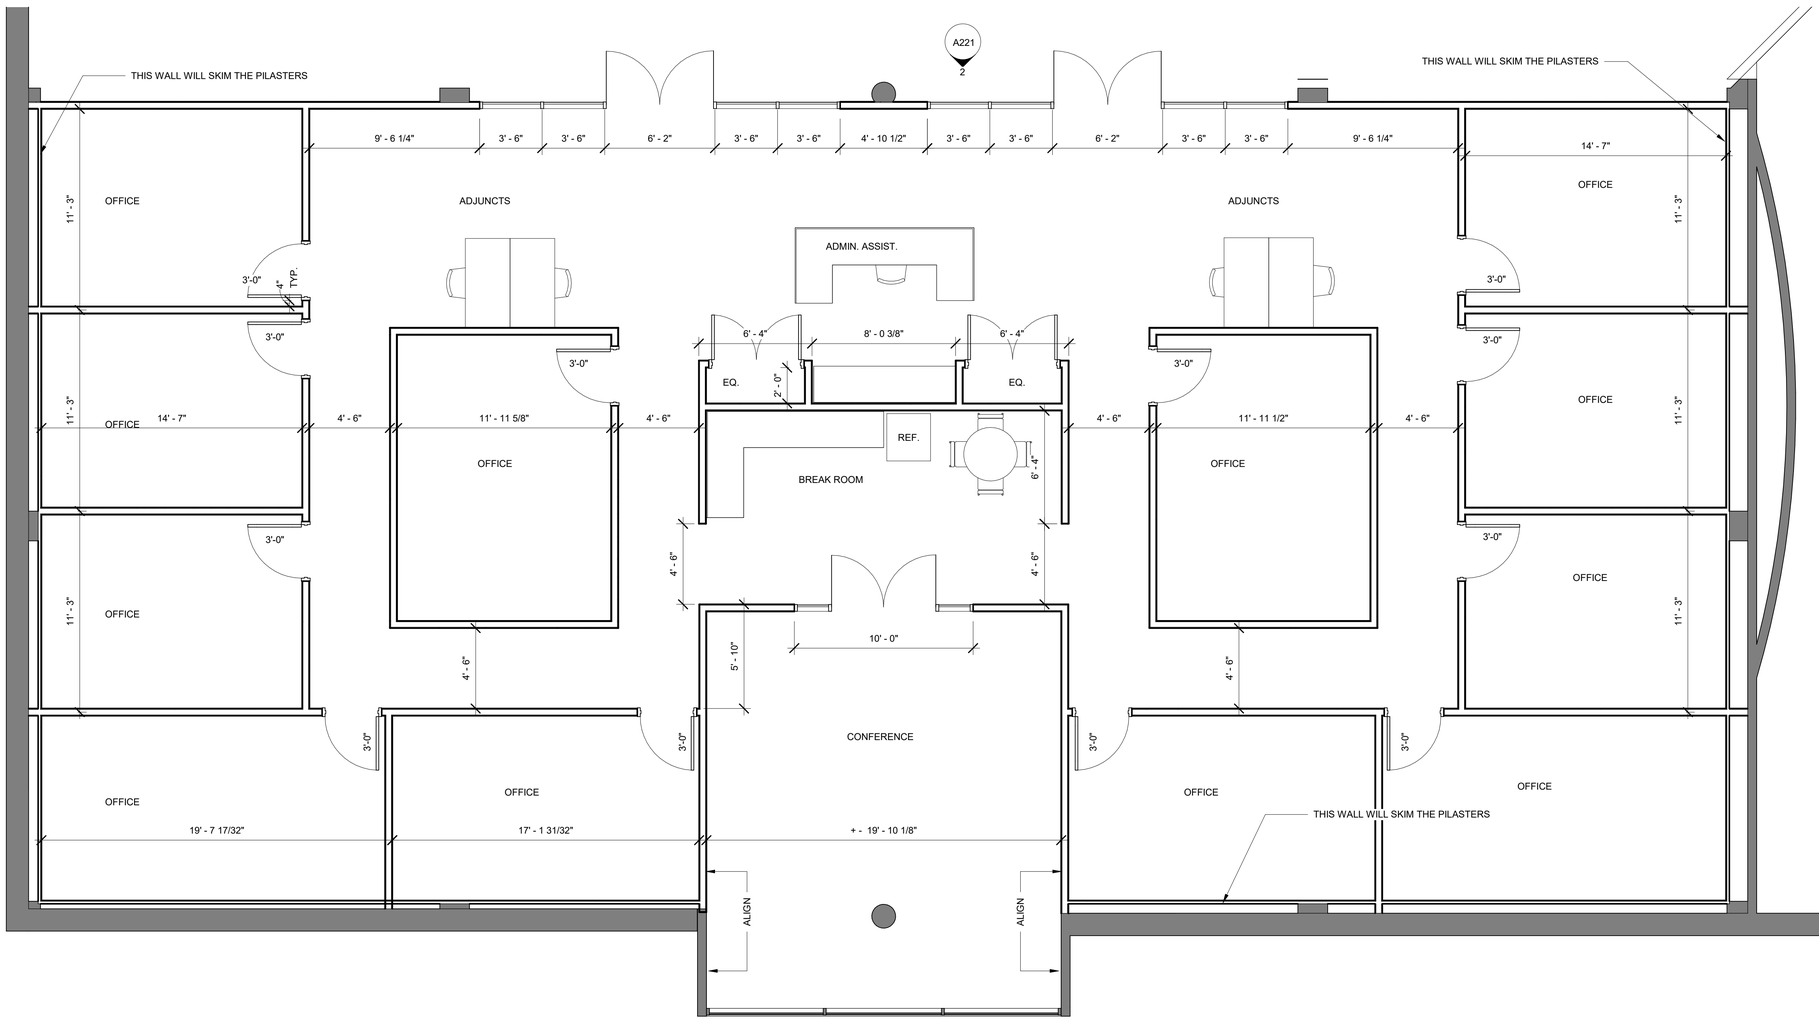

1 LEVEL 2

SCALE: 1/4" = 1'-0"

10/13/2022 2:08:47 PM Z:\Education\Missouri Western\Spratt Hall\OFFICES\CONSTRUCTION DOCS\Spratt Hall.rvt

PROJECT NORTH TRUE NORTH

ELLISON - AUXIER
ARCHITECTS

924 FRANCIS ST.
ST. JOSEPH, MO 64501
P: 816-233-8003 F: 816-233-7793
www.ellison-auxier.com

CONSULTANTS

NO.	ISSUE DESCRIPTION	DATE

NO.	REVISION DESCRIPTION	DATE

PROJECT:
INTERIOR RENOVATIONS-COMMUNICATIONS
SPRATT HALL - MWSU
4525 DOWNS DRIVE
ST. JOSEPH, MO

SECOND FLOOR PLAN

SHEET:
A221

OF: DATE: OCT. 2022